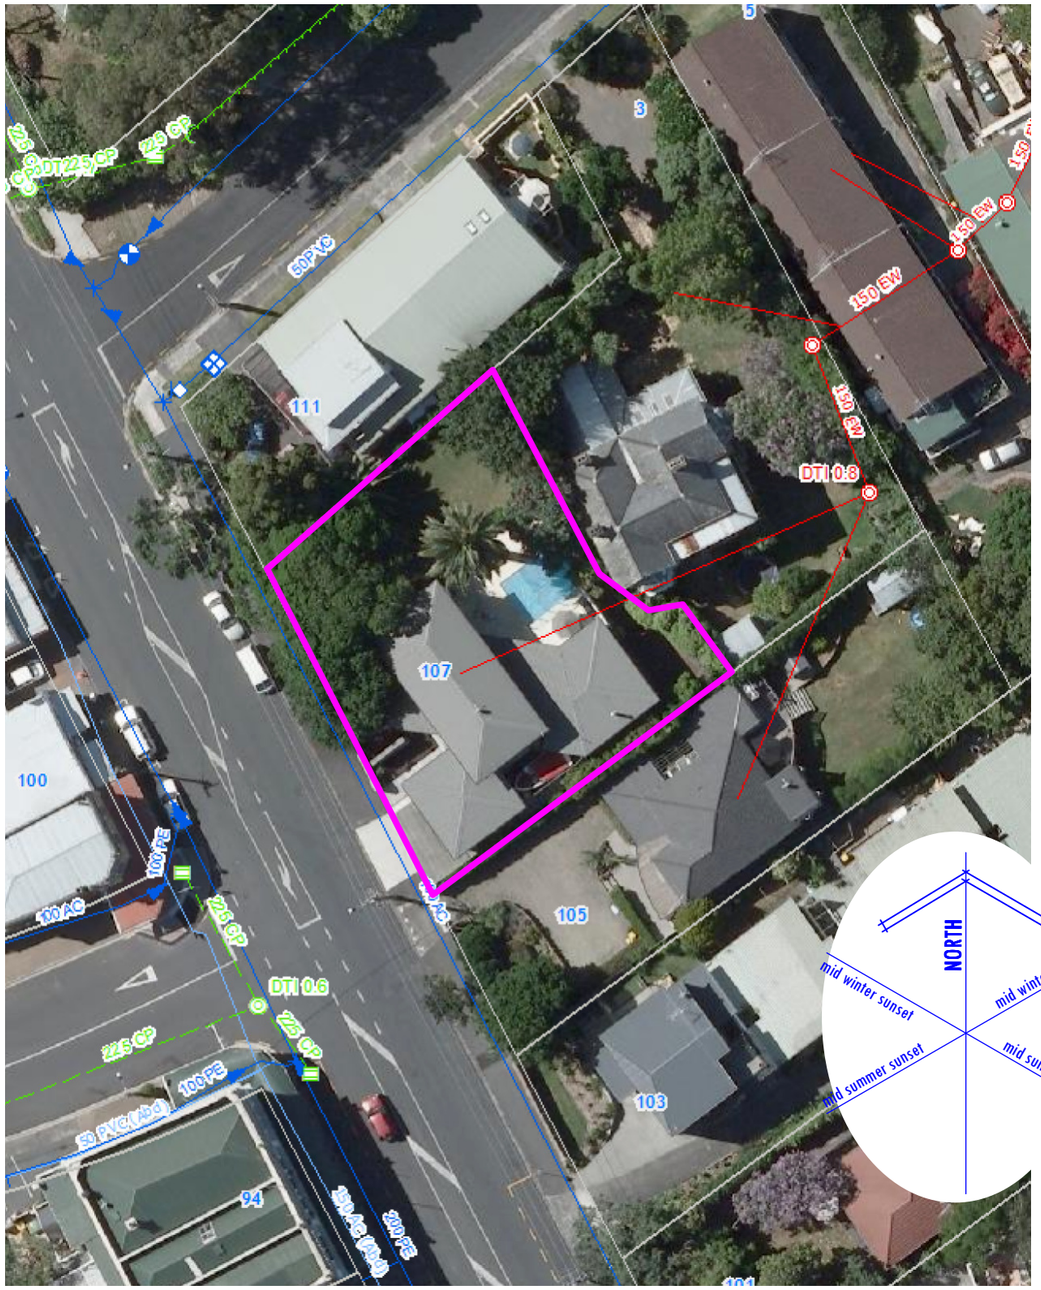

AERIAL PHOTOGRAPH

Note

SHEET	REV	SHEET TITLE	
A0.01		AERIAL PHOTOGRAPH / INDEX	
A1.01		SITE PLAN	
A1.02		SITE PLAN	DEVELOPMENT CONTROLS
A1.03		SITE PLAN	SITE MANAGEMENT PLAN
A1.04		SITE PLAN	SERVICES PLAN
A2.01		FLOOR PLAN	EXISTING
A2.02		FLOOR PLAN	PROPOSED
A2.03		FLOOR PLAN	SLAB PLAN
A2.04		ROOF FRAMING PLAN	
A2.05		ROOF PLAN	
A3.01		ELEVATIONS	PROPOSED
A3.02		ELEVATIONS	
A3.03		ELEVATIONS	
A4.01		CROSS SECTIONS	
A5.01		CONSTRUCTION DETAILS	
A5.02		CONSTRUCTION DETAILS	
A5.03		CONSTRUCTION DETAILS	
A6.01		WINDOW SCHEDULE	
A6.02		WINDOW DETAILS	WEATHERBOARD DIRECT FIX / ALUMINIUM

revision | date | description

GIBSON
ARCHITECTS LTD

P:(09)419 6640 M:(027)475 3863
www.gibsonarchitects.co.nz

design: | date: December 2013

drawn: JG | scale: NTS

checked: JG | job no.: 13-027

job title
McMEIKEN POOL HOUSE
107 HINEMOA STREET
BIRKENHEAD 0626

sheet title
AERIAL PHOTOGRAPH / INDEX

sheet no: **A0.01** | revision

PRINT : 19 March 2014

©Copyright to GA Ltd