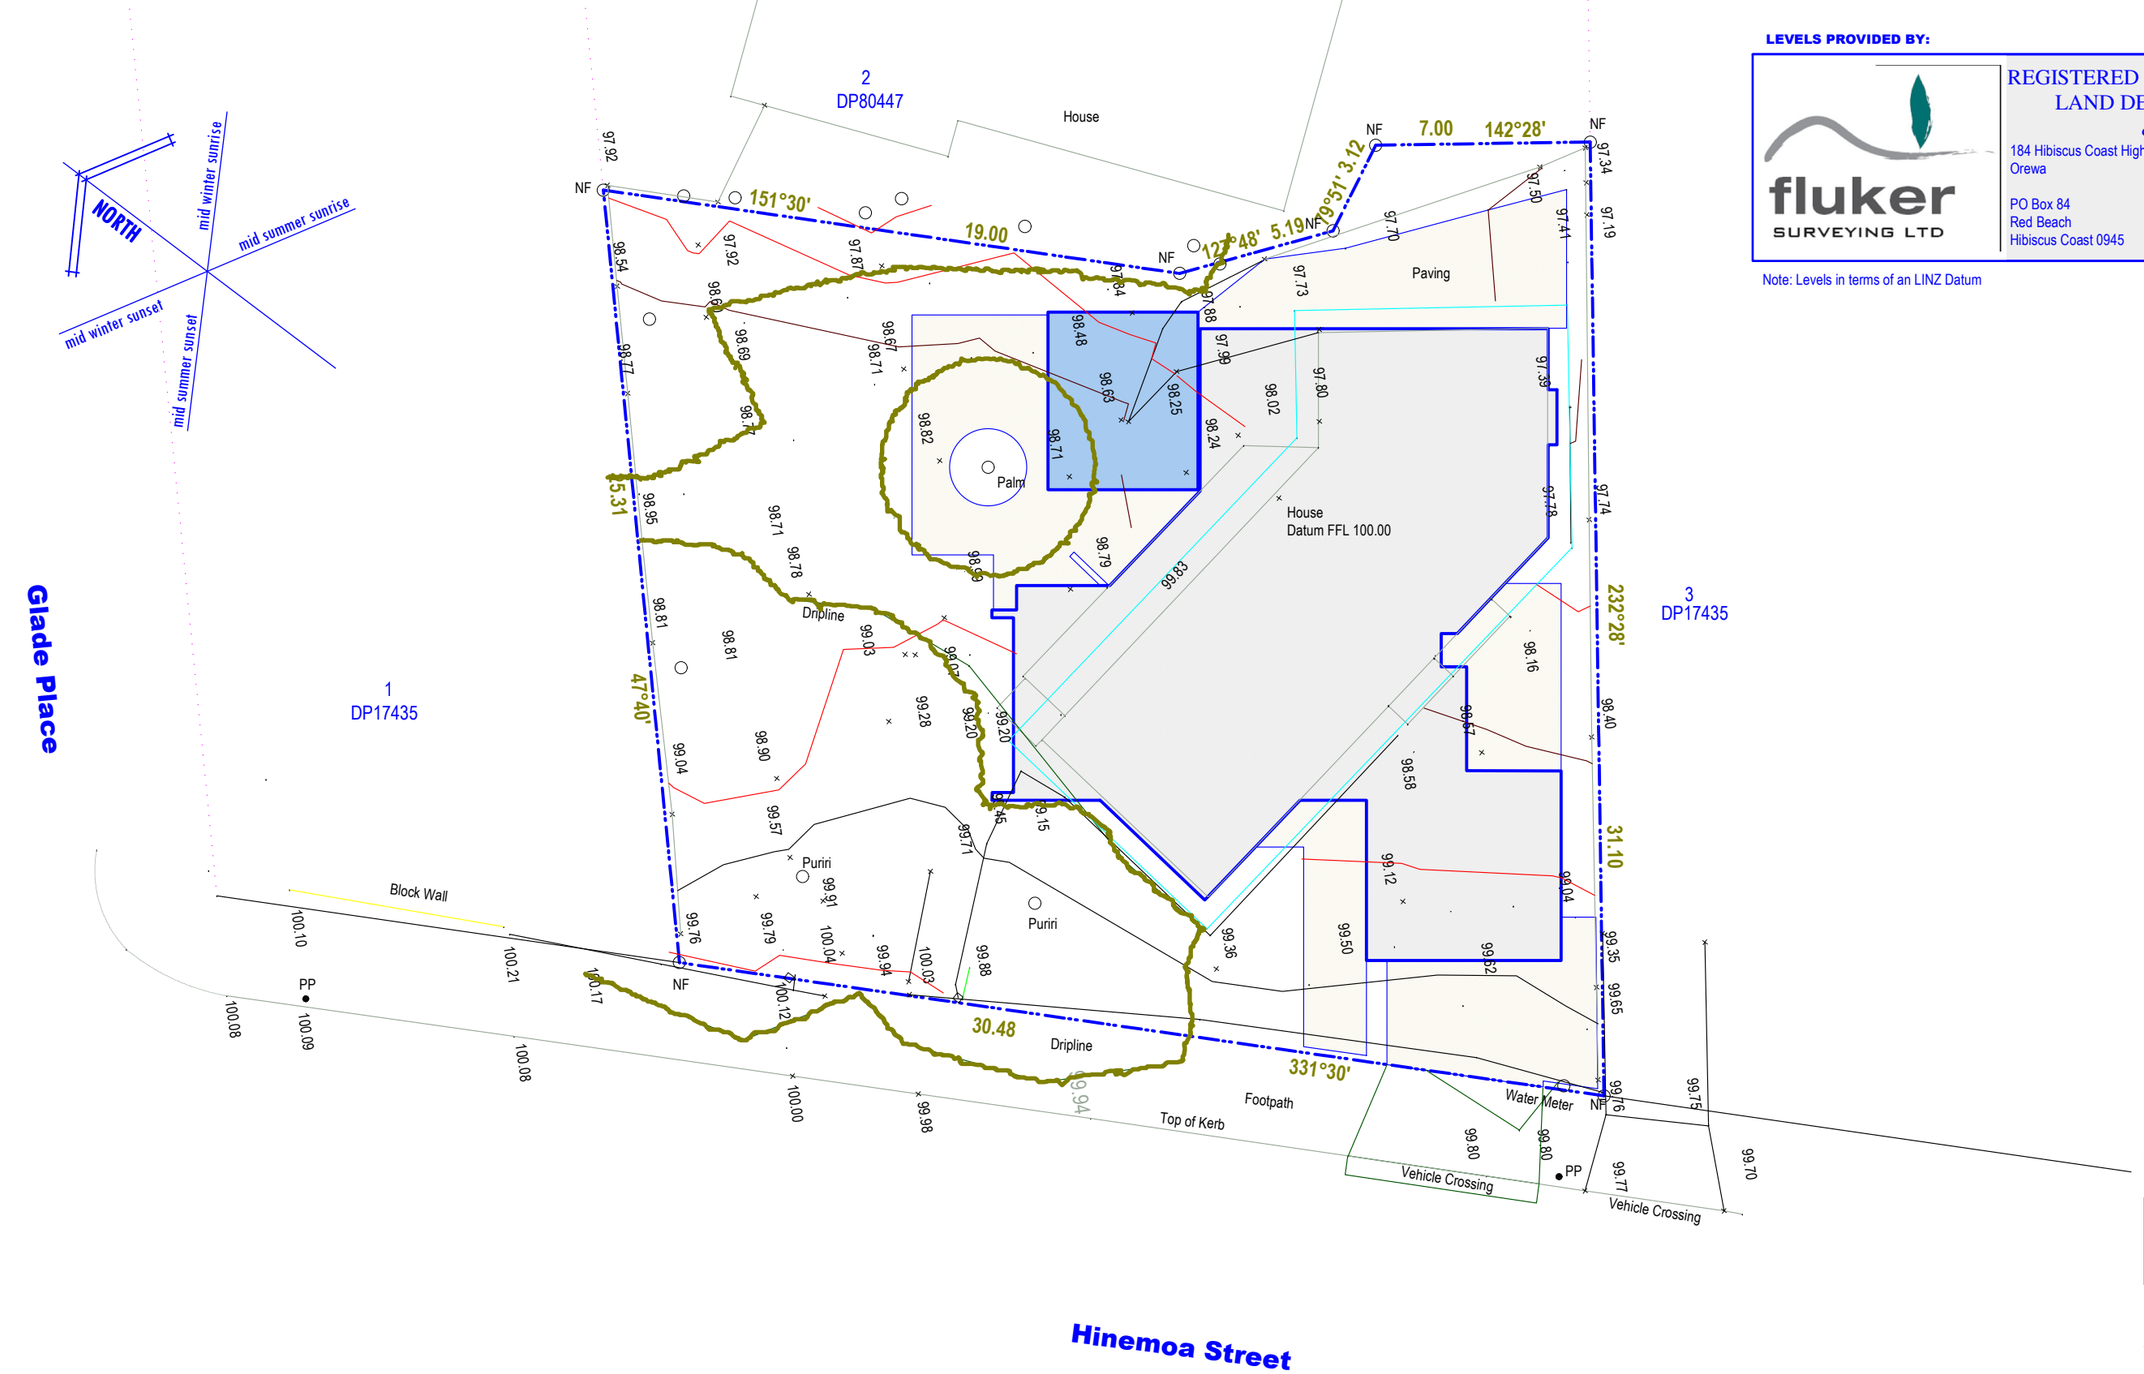

LEVELS PROVIDED BY:

fluker SURVEYING LTD

REGISTERED PROFESSIONAL SURVEYORS, LAND DEVELOPMENT PLANNING & ENGINEERING

184 Hibiscus Coast Highway
Orewa

PO Box 84
Red Beach
Hibiscus Coast 0945

Ph (09) 427 0003
Ph (09) 423 9132
Fax (09) 426 8835
Mob (027) 484 8574
e-mail stuart@fluker.co.nz

Note: Levels in terms of an LINZ Datum

LEGAL DESCRIPTION:
LOT 1
DP 80447
825.3 SQM

CT identifier
NA37A/745
WIND ZONE: V HIGH

1:200 0 1.000 5.000 10.000

revision	date	description

GIBSON ARCHITECTS LTD

P:(09)419 6640 M:(027)475 3863
www.gibsonarchitects.co.nz

design	date
	December 2013
drawn	**scale**
JG	1:200@A3
checked	**job no.**
JG	13-027

job title
McMEIKEN POOL HOUSE
107 HINEMOA STREET
BIRKENHEAD 0626

sheet title
SITE PLAN

sheet no **revision**
A1.01

PRINT : 19 March 2014

© Copyright to GA Ltd